Work of Providing and Laying of 300 mm dia RCC NP-3 Class Sewer Pipeline at 6th, 14th & 16th cross roads Sampangiramnagar linking to 900mm dia Submain pipeline coming under Sudhamanagar Service station of AEE(SW1), sub dvn.

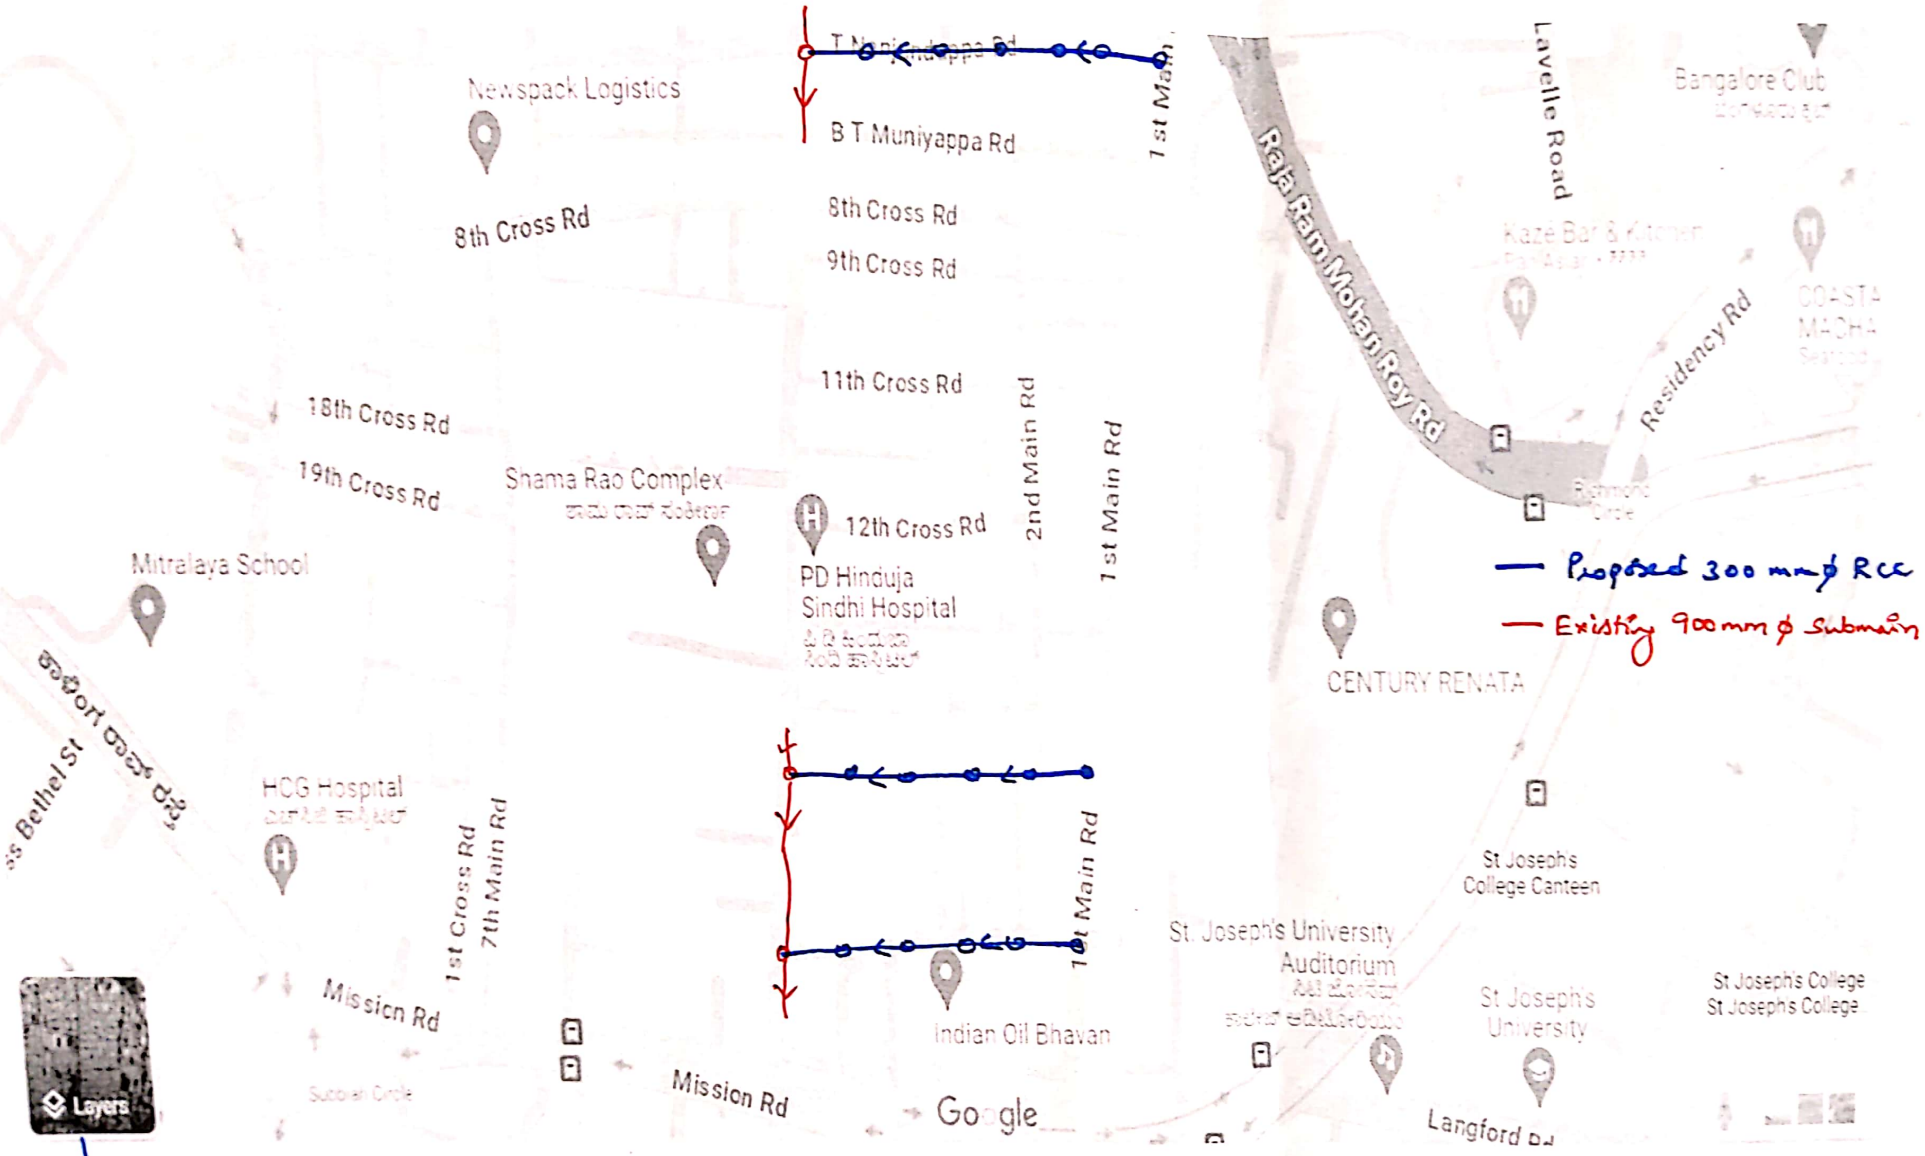

AE-SUD

AE SSM

Scanned with OKEN Scanner